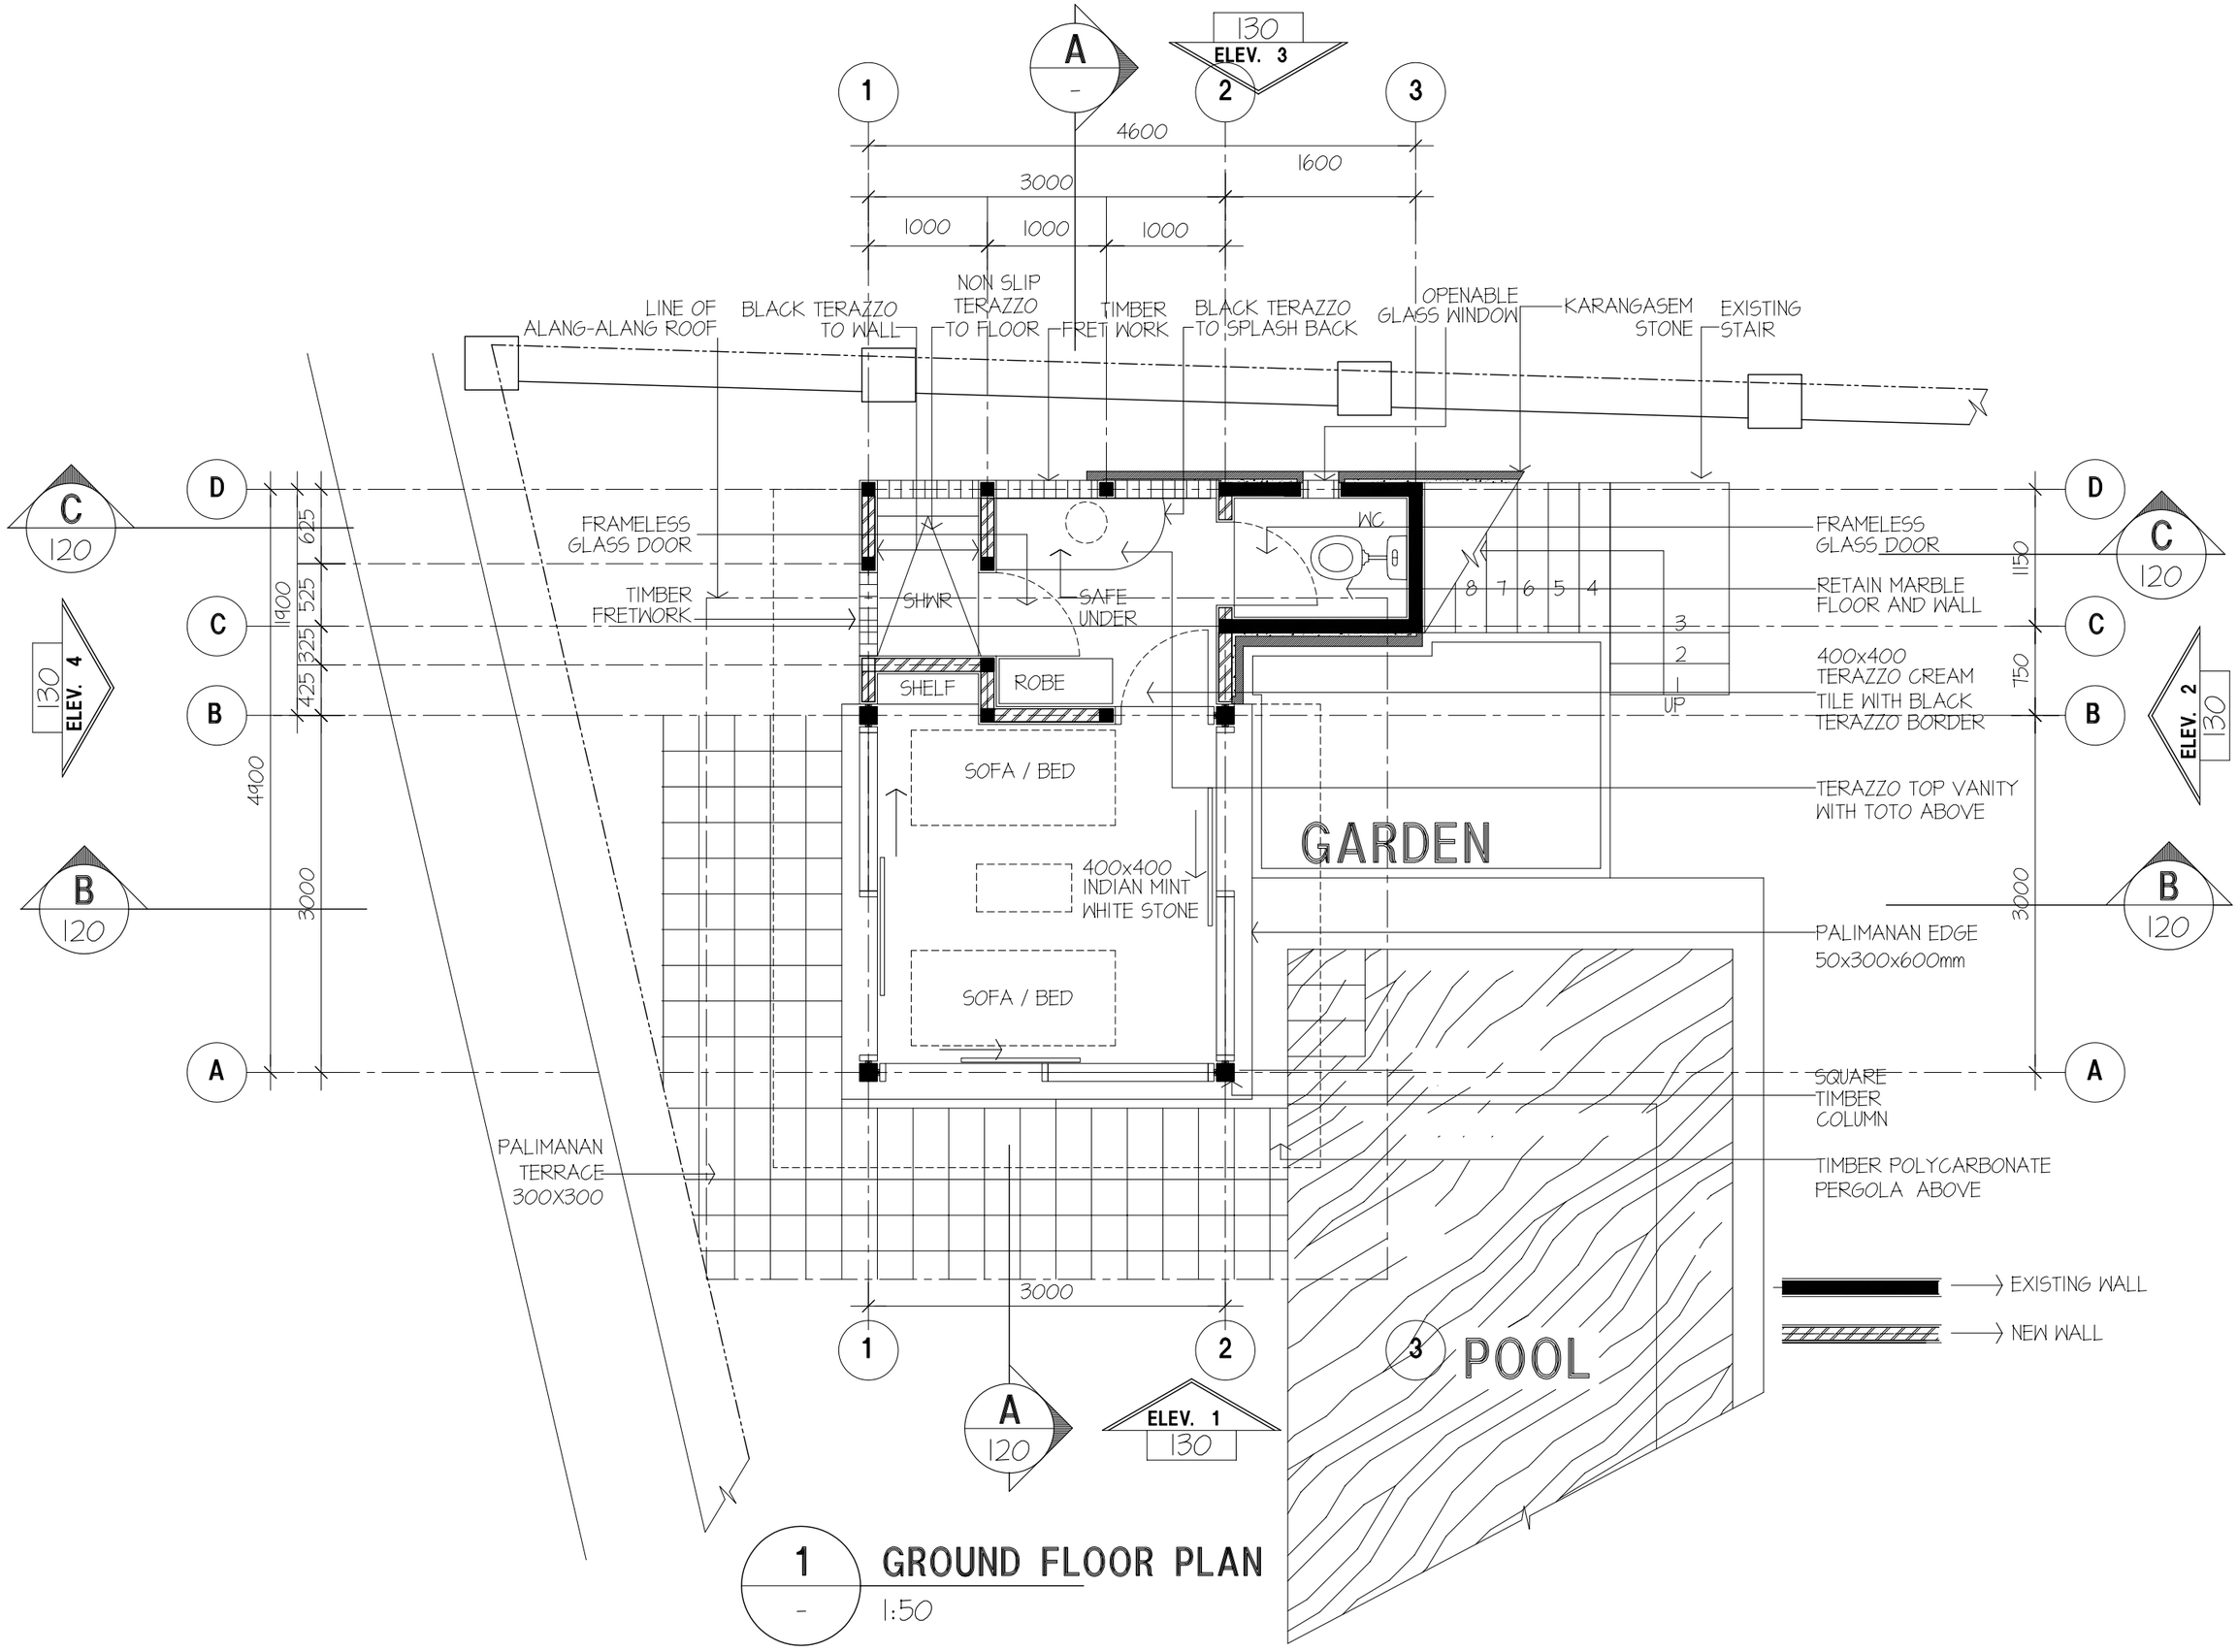

1 GROUND FLOOR PLAN
1:50